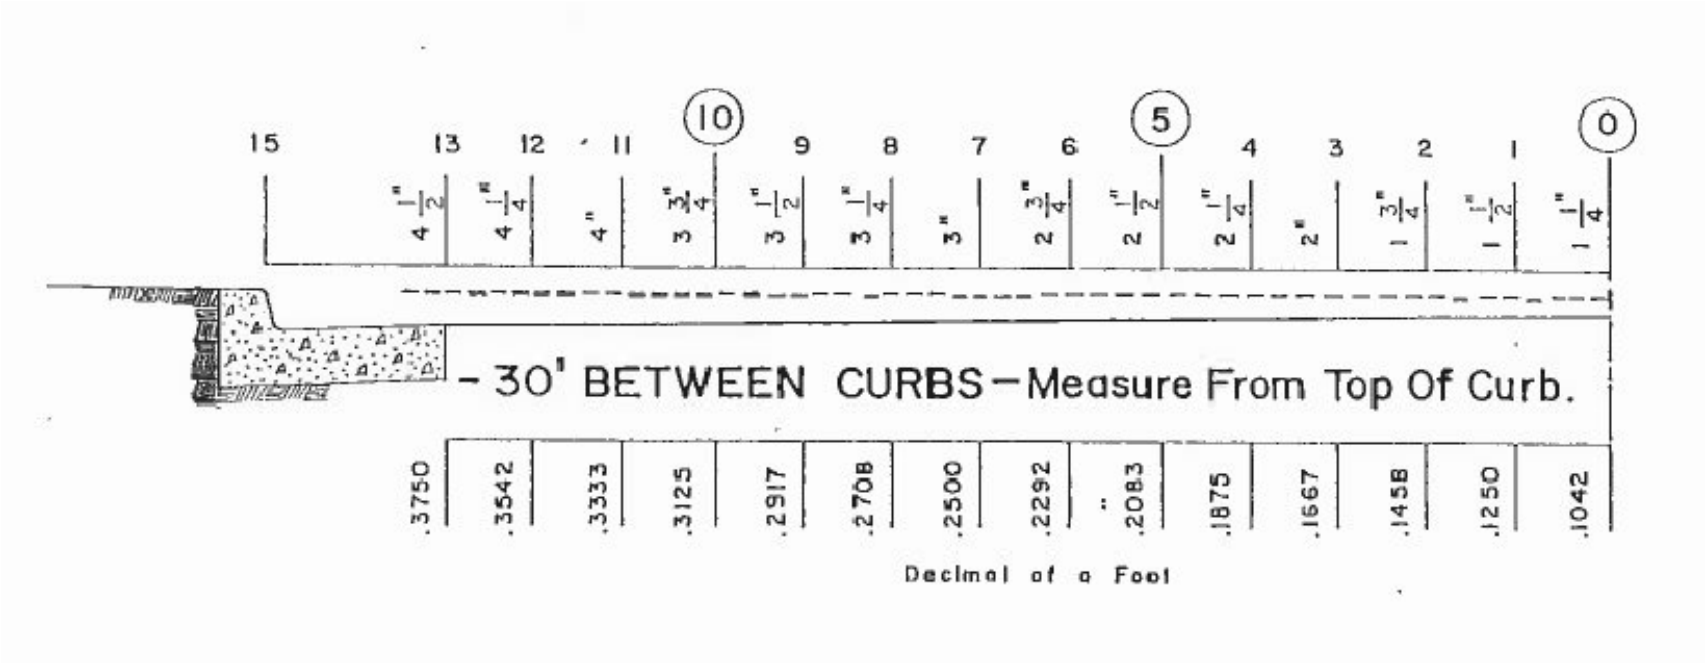

REVISION		
ITEM NO.	DESCRIPTION OF CHANGE	APPROVAL DATE

TOWN OF COLLIERVILLE
STANDARD 1/4"
SLOPE DETAIL

TOC-525