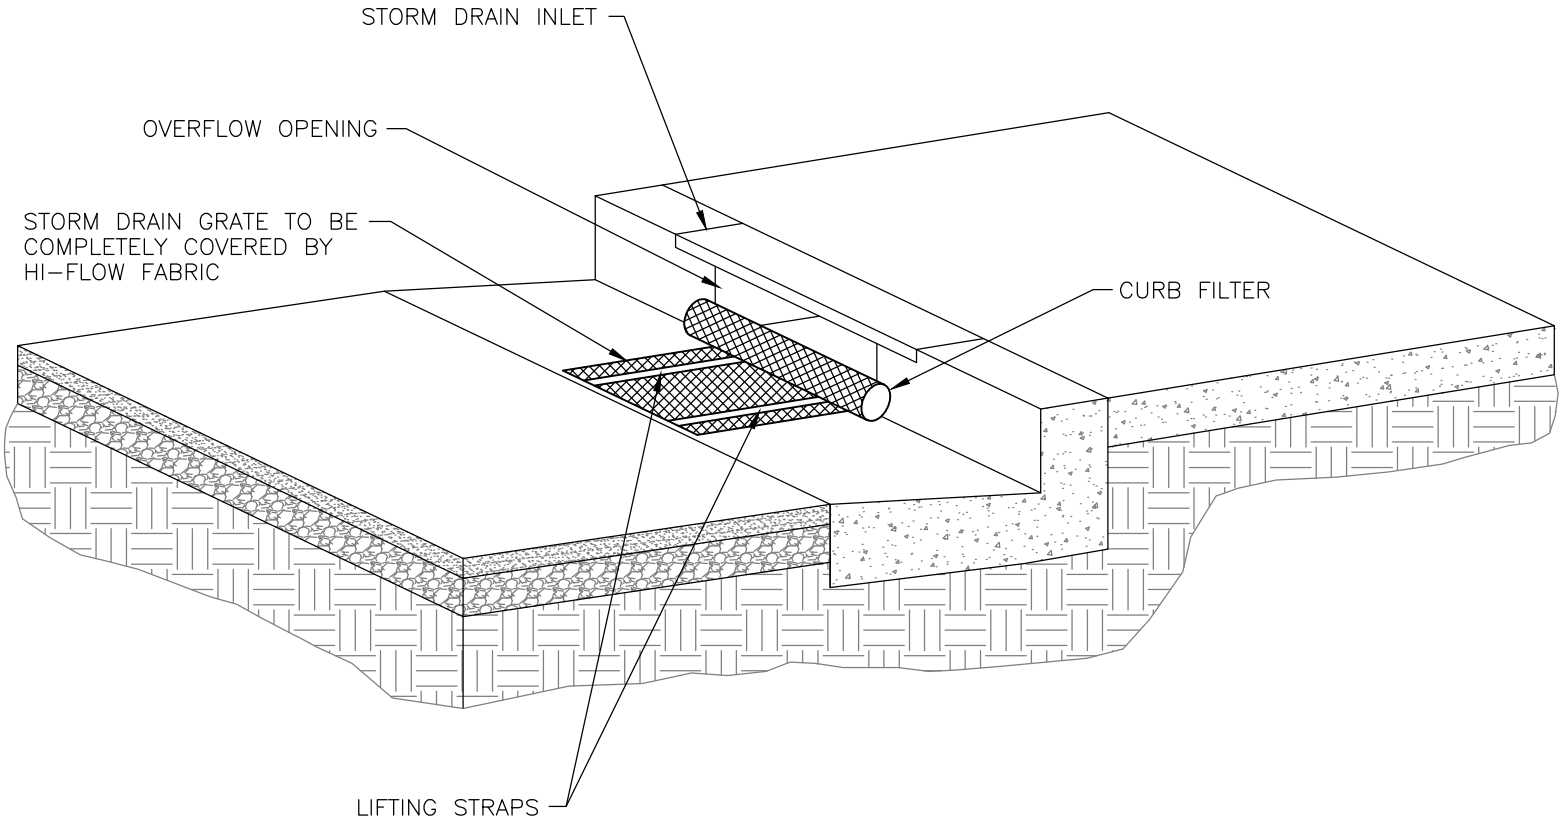

REVISION		
ITEM NO.	DESCRIPTION OF CHANGE	APPROVAL DATE

TOWN OF COLLIERVILLE

CURB BAG SEDIMENT BARRIER DETAIL

SCALE: NONE

TOC-604