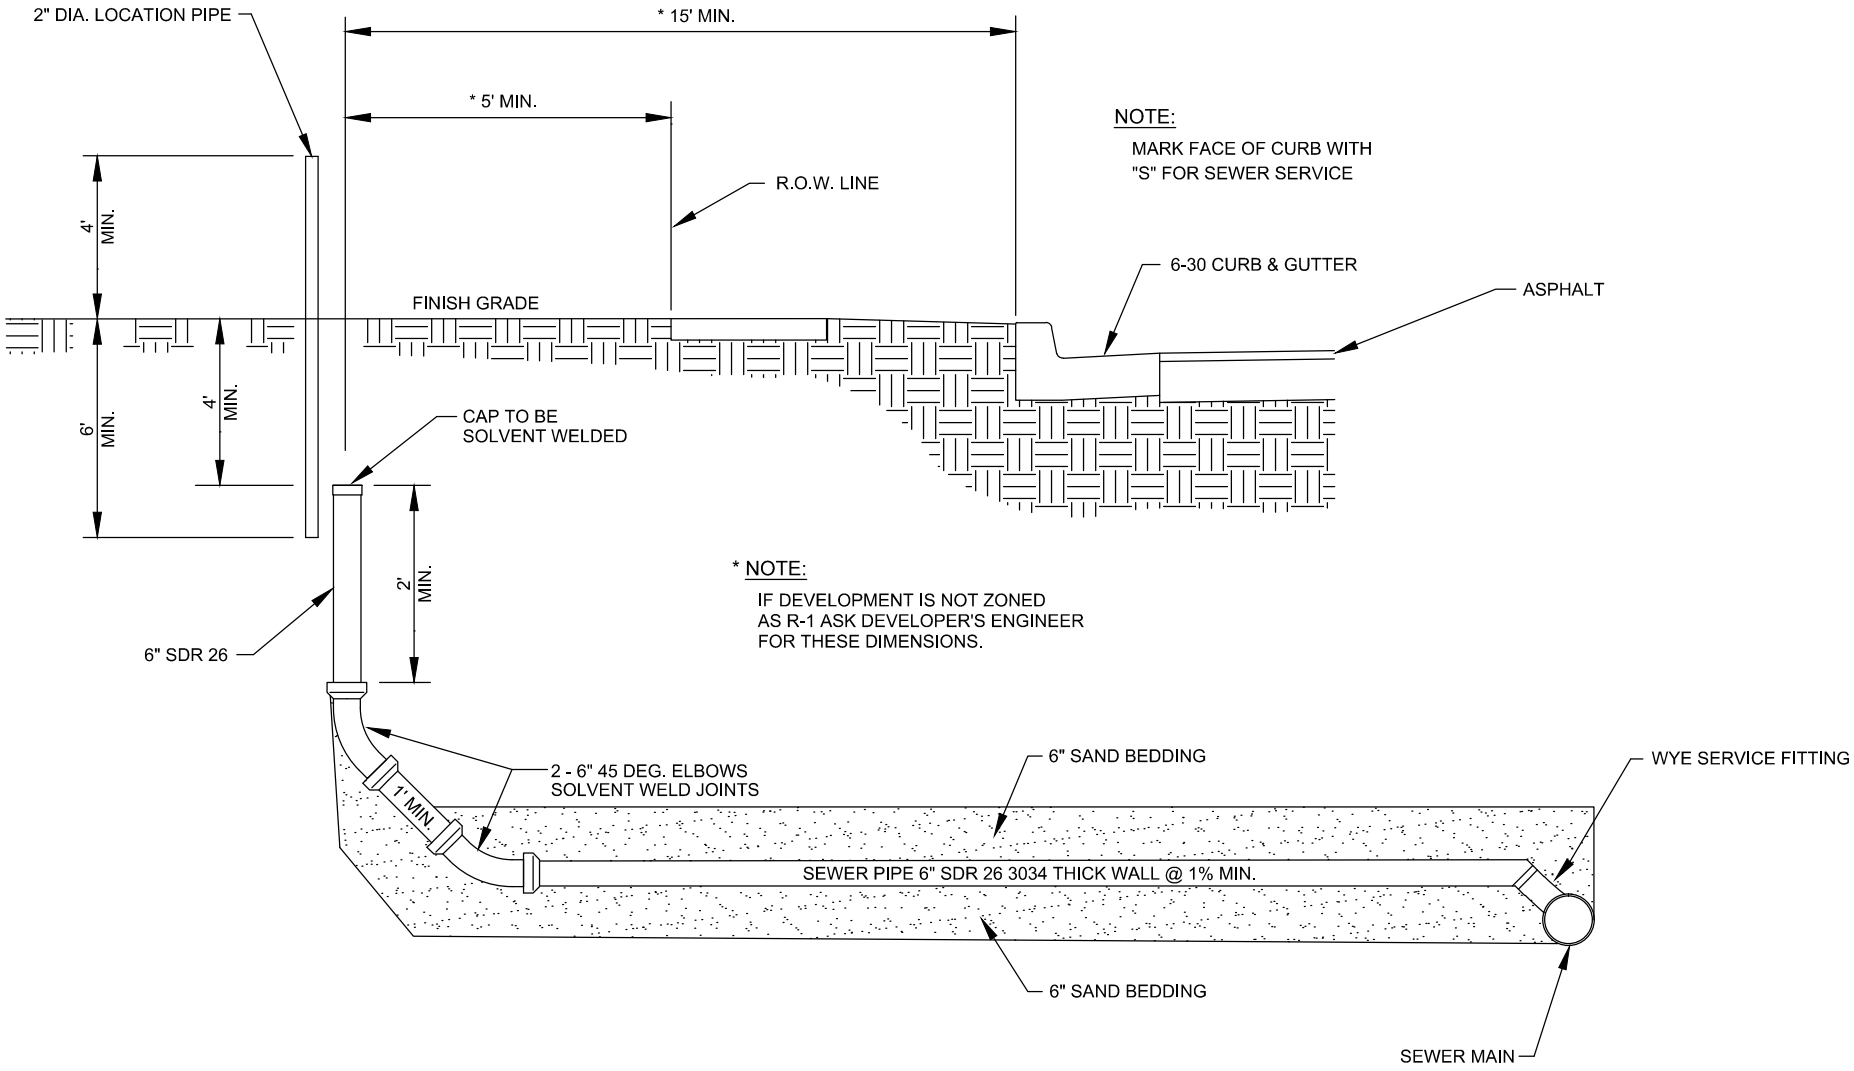

REVISION		
ITEM NO.	DESCRIPTION OF CHANGE	APPROVAL DATE

TOWN OF COLLIERVILLE TYPICAL HOUSE SERVICE DETAIL

TOC-304